

App. F. IX-4

Previous References.

1954-55
(S.T.B.)

File No 5-54-

Serial Nos. 38, 39,

Later References.

MYSORE GOVERNMENT SECRETARIAT

Serial Nos. Two

26
E

Part B for June 1954

SUBJECT

Allotment of site No. 23,
measuring 80x120 in Block I of Kumarapark
West Extension to Sri M.C. Ranga Sوامy
Indian Army Institute at Rs. 5-8-0 per sq. yd.

WD 03555—GPB—25,000—2-7-53.

To,

The Chairman, C.S.T.B., Bangalore

" Controller, S.A.D.,

L. 3055-6/ dated 23.6.54

Sanctions

2/11
13/1

Serial
No.

Letter No. A3.P.R. 181/53-4 & 3-5-54
from the chairman,
C.V. Board, Bangalore
re grant of site No. 80' x 120'
in Block I of Kumar Park.
G.S. H.C. Rangaswamy at
Rs 5-8-0 per sq. ft.

submitted for perusal. The reasons
stated by the chairman, the
proposal may perhaps be approved.
The amount may perhaps be
got credited first as it may
~~not happen that he may~~ to avoid
further representation for reducing
the cost.

M. 19/5

Sug
24/5

The proposal of the
Trust Board may be approved

(ministry) 1/6

Appd.

7.6.54

1/6

Draft go is final.

M. 9/6 12/6

23055-6 & 23-6-54

S.B. Manoj

Sanctions the proposal.

OFFICE OF THE MINISTER FOR
PUBLIC HEALTH & LOCAL-SELF
GOVERNMENT.

9 - JUN 54

No. 1020

C. F. No. 63]

GOVERNMENT OF MYSORE

1007
7 MAY

Tele gram
phone

OFFICE OF

The Chairman, City Improvement
Trust Board, Bangalore.

No. A3 PR 181/53-4
Encls. one. Sketch

Date 30th April 1954.

To

The Secretary to Government,

Local Self Government and Planning Departments,
Bangalore.

Sir,

Subject:- Allotment of site No.23 measuring 80'x120'
in Block I of Kumarapark West Extension to
Sri M.C. Rangaswamy, Indian Dairy Institute
at Rs.5-8-0 per Sq.Yd.

I write to state that a bungalow site No.23 in Block I of Kumarapark West Extension measuring 80' x 120' was notified for allotment and applications were called for. As the site is very low than the road level being nearly 12 feet below, there were only three applicants and of them Sri M.C. Rangaswamy has offered to purchase this site at Rs.5-8-0 per Sq.Yd. which is -- the highest.

The cost of filling up the site and to make it level is estimated to cost Rs.5500/-. In addition there would be an extra cost for foundations as deeper foundation has to be put up and the cost of this depends upon the type of structure that is put up. Taking into consideration all these factors, the Board at its meeting held on 18-11-1953 resolved:-

"That site No.23 in Block I of Kumarapark West Extension be allotted to Sri M.C. Rangaswamy, Indian Dairy Research Institute, at Rs.5-8-0 per Sq.Yd. and subject to other conditions of allotment" (Vide Board Resolution No.340/18-11-53)

I request that approval of Government to the resolution of the Board may kindly be obtained and communicated.

A sketch is also enclosed for reference.

Resolution of the Bd may be appd
Sany ddt)

Yours faithfully,

(R. Madhavan)
Chairman.

Ksr

M. G. S. App. F VI—G. 2]

SUBJECT

4/5/52

Diary No. of letter replied to.....

Section

J.B.

Serial No.

3. 34

File No.

39

Mysore Government Secretariat

()

the

195

Proceedings of the Government of
Mysore.

Read—

Date of issue.....195

Signed by.....

May this be—

- (i) printed?
- (ii) treated as a Standing Order?
- (iii) published in the Gazette,
English Part?
- (iv) translated?
- (v) placed at the disposal of the Press?
- (vi) published in the Gazette,
Kannada Part?

Letter no. A-3. p.R. 181/53-4

2-3-5-1952 from the

chairman, C.G.T. Board,

Bangalore, requesting

Order thereon.—No.

sanction to grant

site no 23 measuring

80' x 120' in Block I of

the Kuvara Park West

Extension at to Sri H.C.

Lanka Mung, Indian Navy

Research Institute, at

Rs 5-8-0 per sq ft,

subject to other conditions

22
22/6

4

of statement

order 3055-6

sanctions 23-6-54

28.2 [Signature]

Hyderabad
1.00

90,

the chairman, C.S.T.B. Bangalore.

the controller, S.A.D.

19/6/54

List

Copied by

Examined by

5

PROCEEDINGS OF THE GOVERNMENT OF MYSORE.


Read:-

Letter No.A3.P.R.181/53-4 dated the 3rd May 1954 from the Chairman, City Improvement Trust Board, Bangalore requesting sanction to grant site No.23, measuring 80' x 120' in block I of the Kumbura Park West Extension to Sri M.C.Rangaiah, Indian Dairy Research Institute at Rs.5-8- per sq.yd., subject to other conditions of allotment.

ORDER No.L.3055-6 / 17B5-54-39

DATED, BANGALORE, THE 23 JUNE 1954.

S A N C T I O N E D.

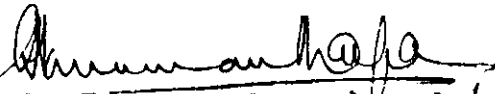
(V. Hanumanthappa) 24/6
for Secretary to Government,
L.S.O. & Planning Departments

To


The Chairman, City Improvement Trust Board, Bangalore,
" Controller, State Accounts Department, Bangalore.

LNS.4.19/6.

TRACT FROM THE REVISED SITE PLAN
 KUMARA PARK WEST EXTENSION
 SCALE 1" = 100'

M & S

D A T L W AY

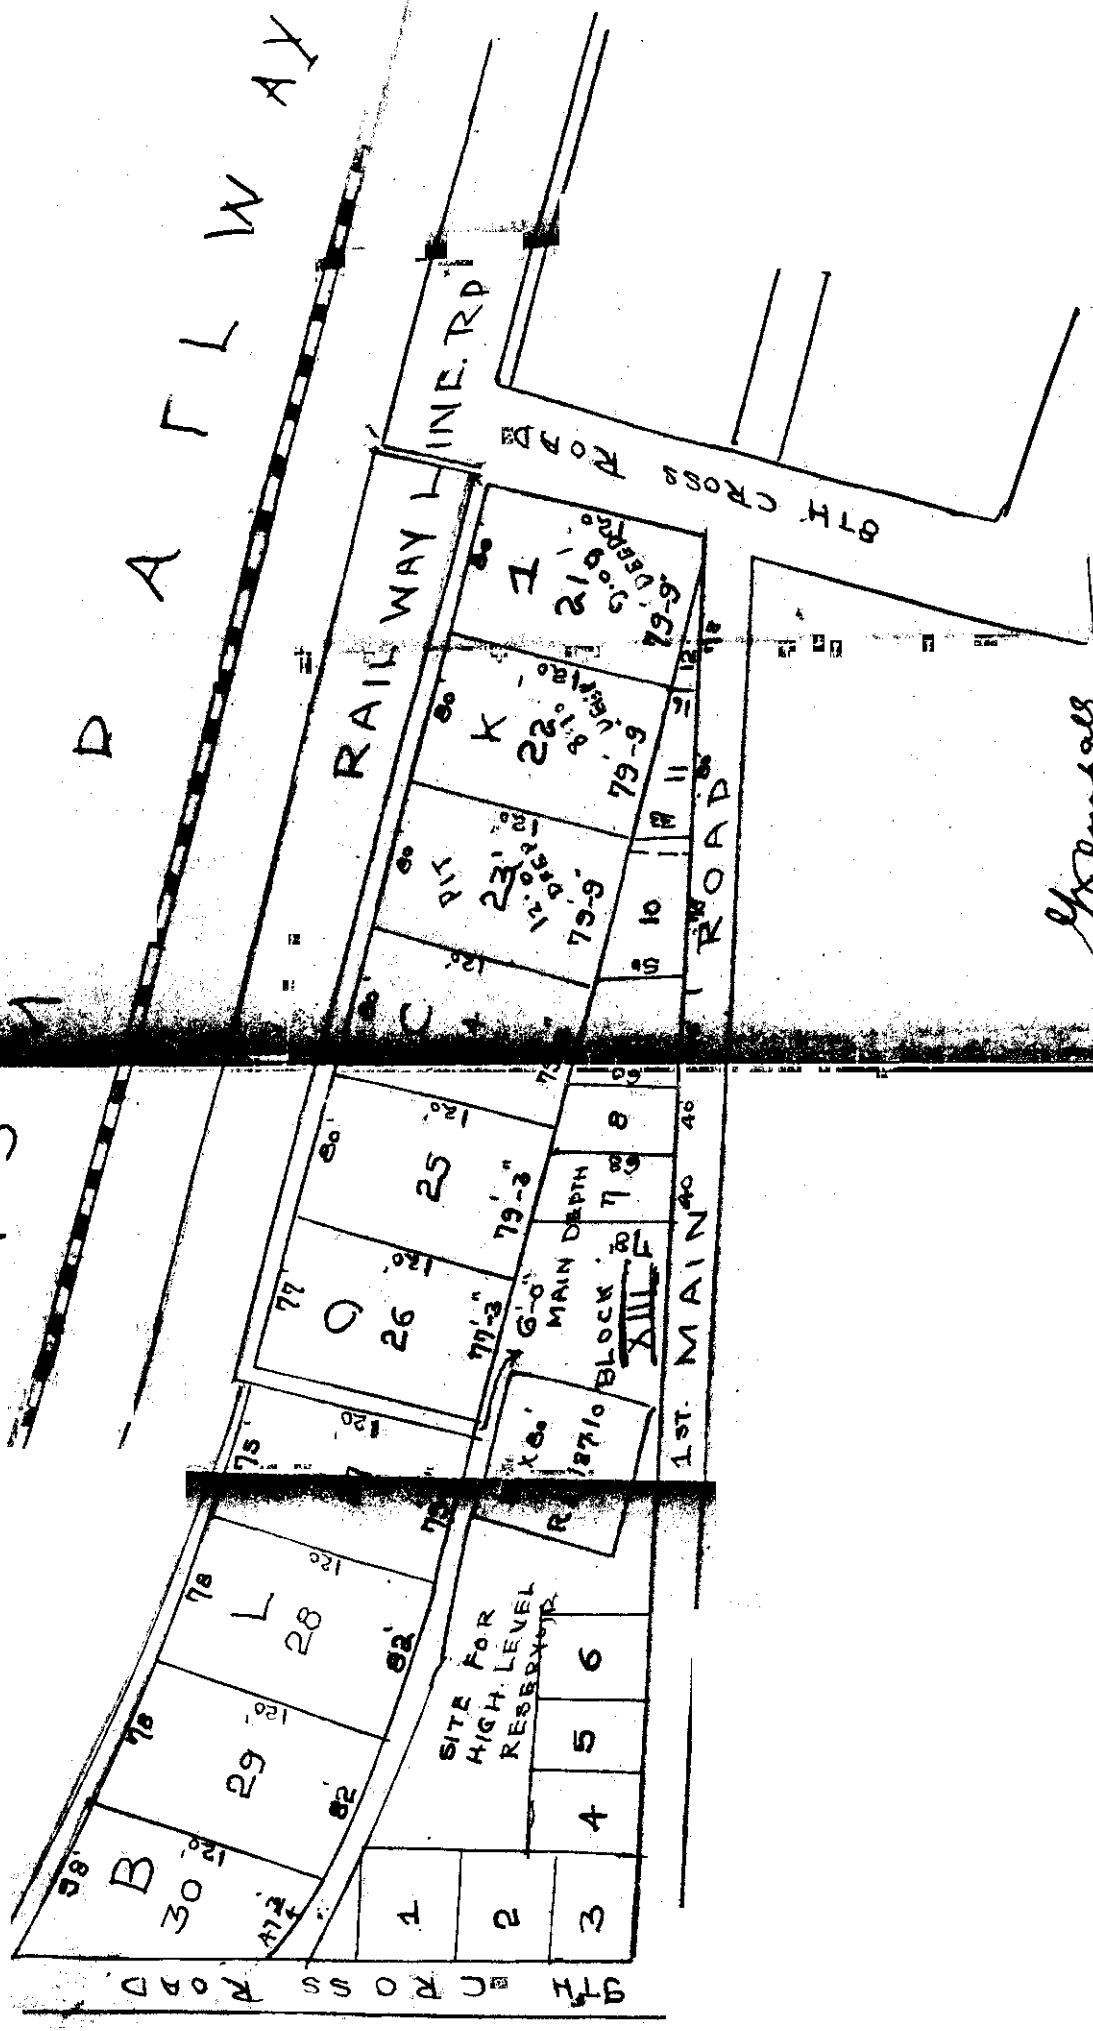

Engineer
 Engineer Officer,
 City Improvement Trust Board,
 Bangalore.

2/54